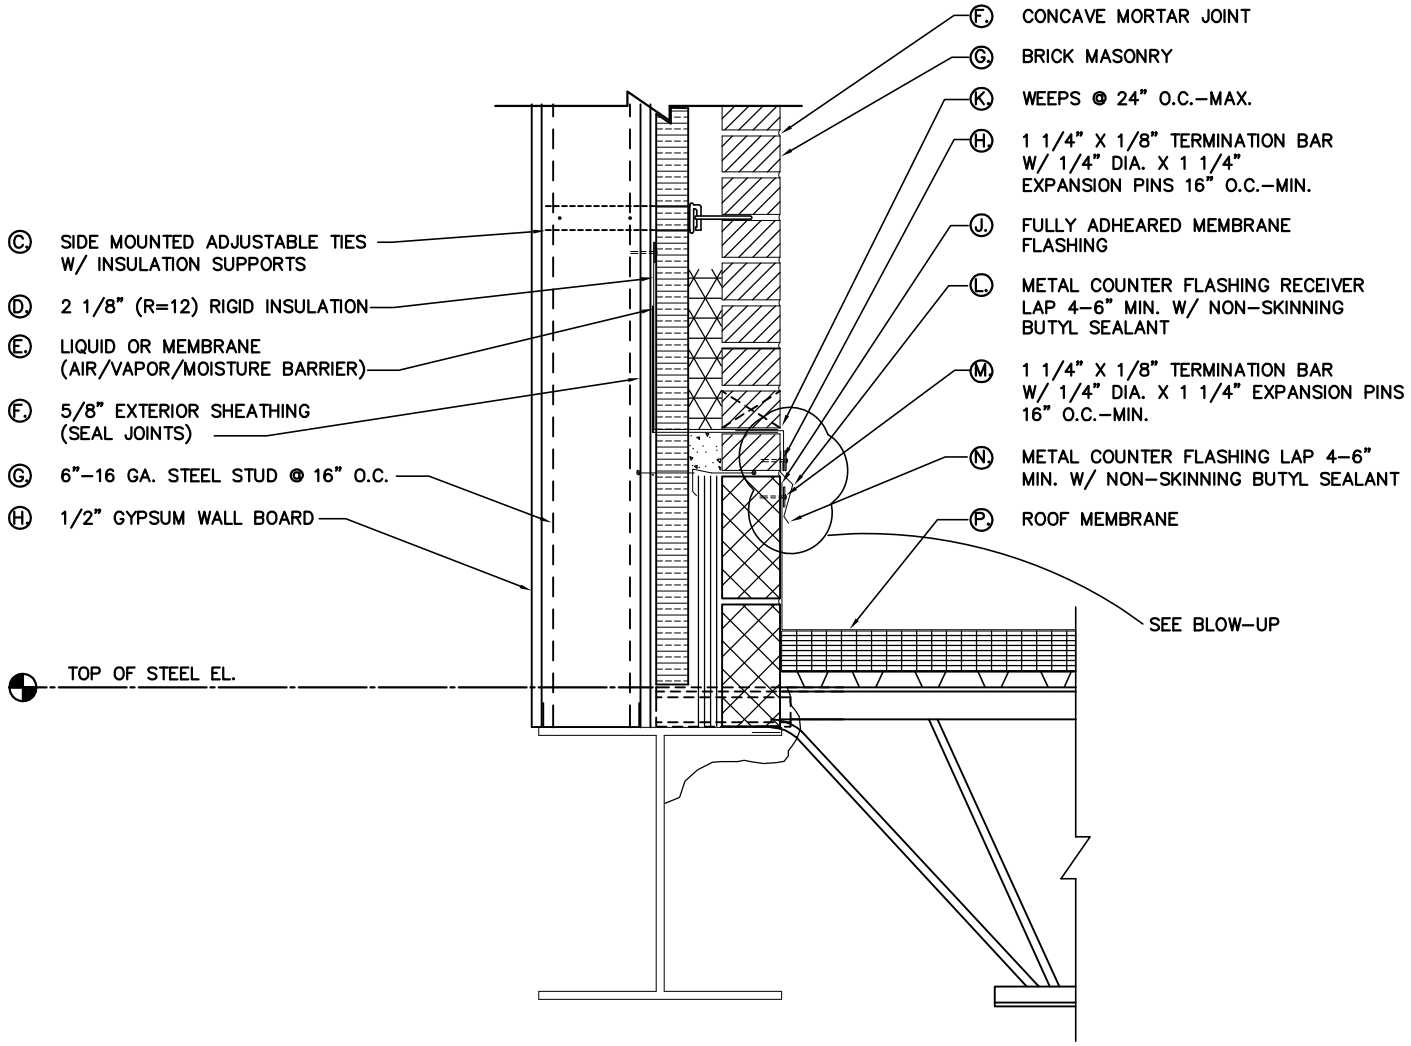

BRICK VENEER/METAL STUD HIGH WALL @ LOW ROOF

S7.1

W/ AVB

SCALE: N.T.S.

© 2009 Masonpro, Inc.

MASONPRO®
MASONRY SPECIALTY MATERIALS AND SUPPLIES

9/2008